


INDIANA. N & W 2 P. M.

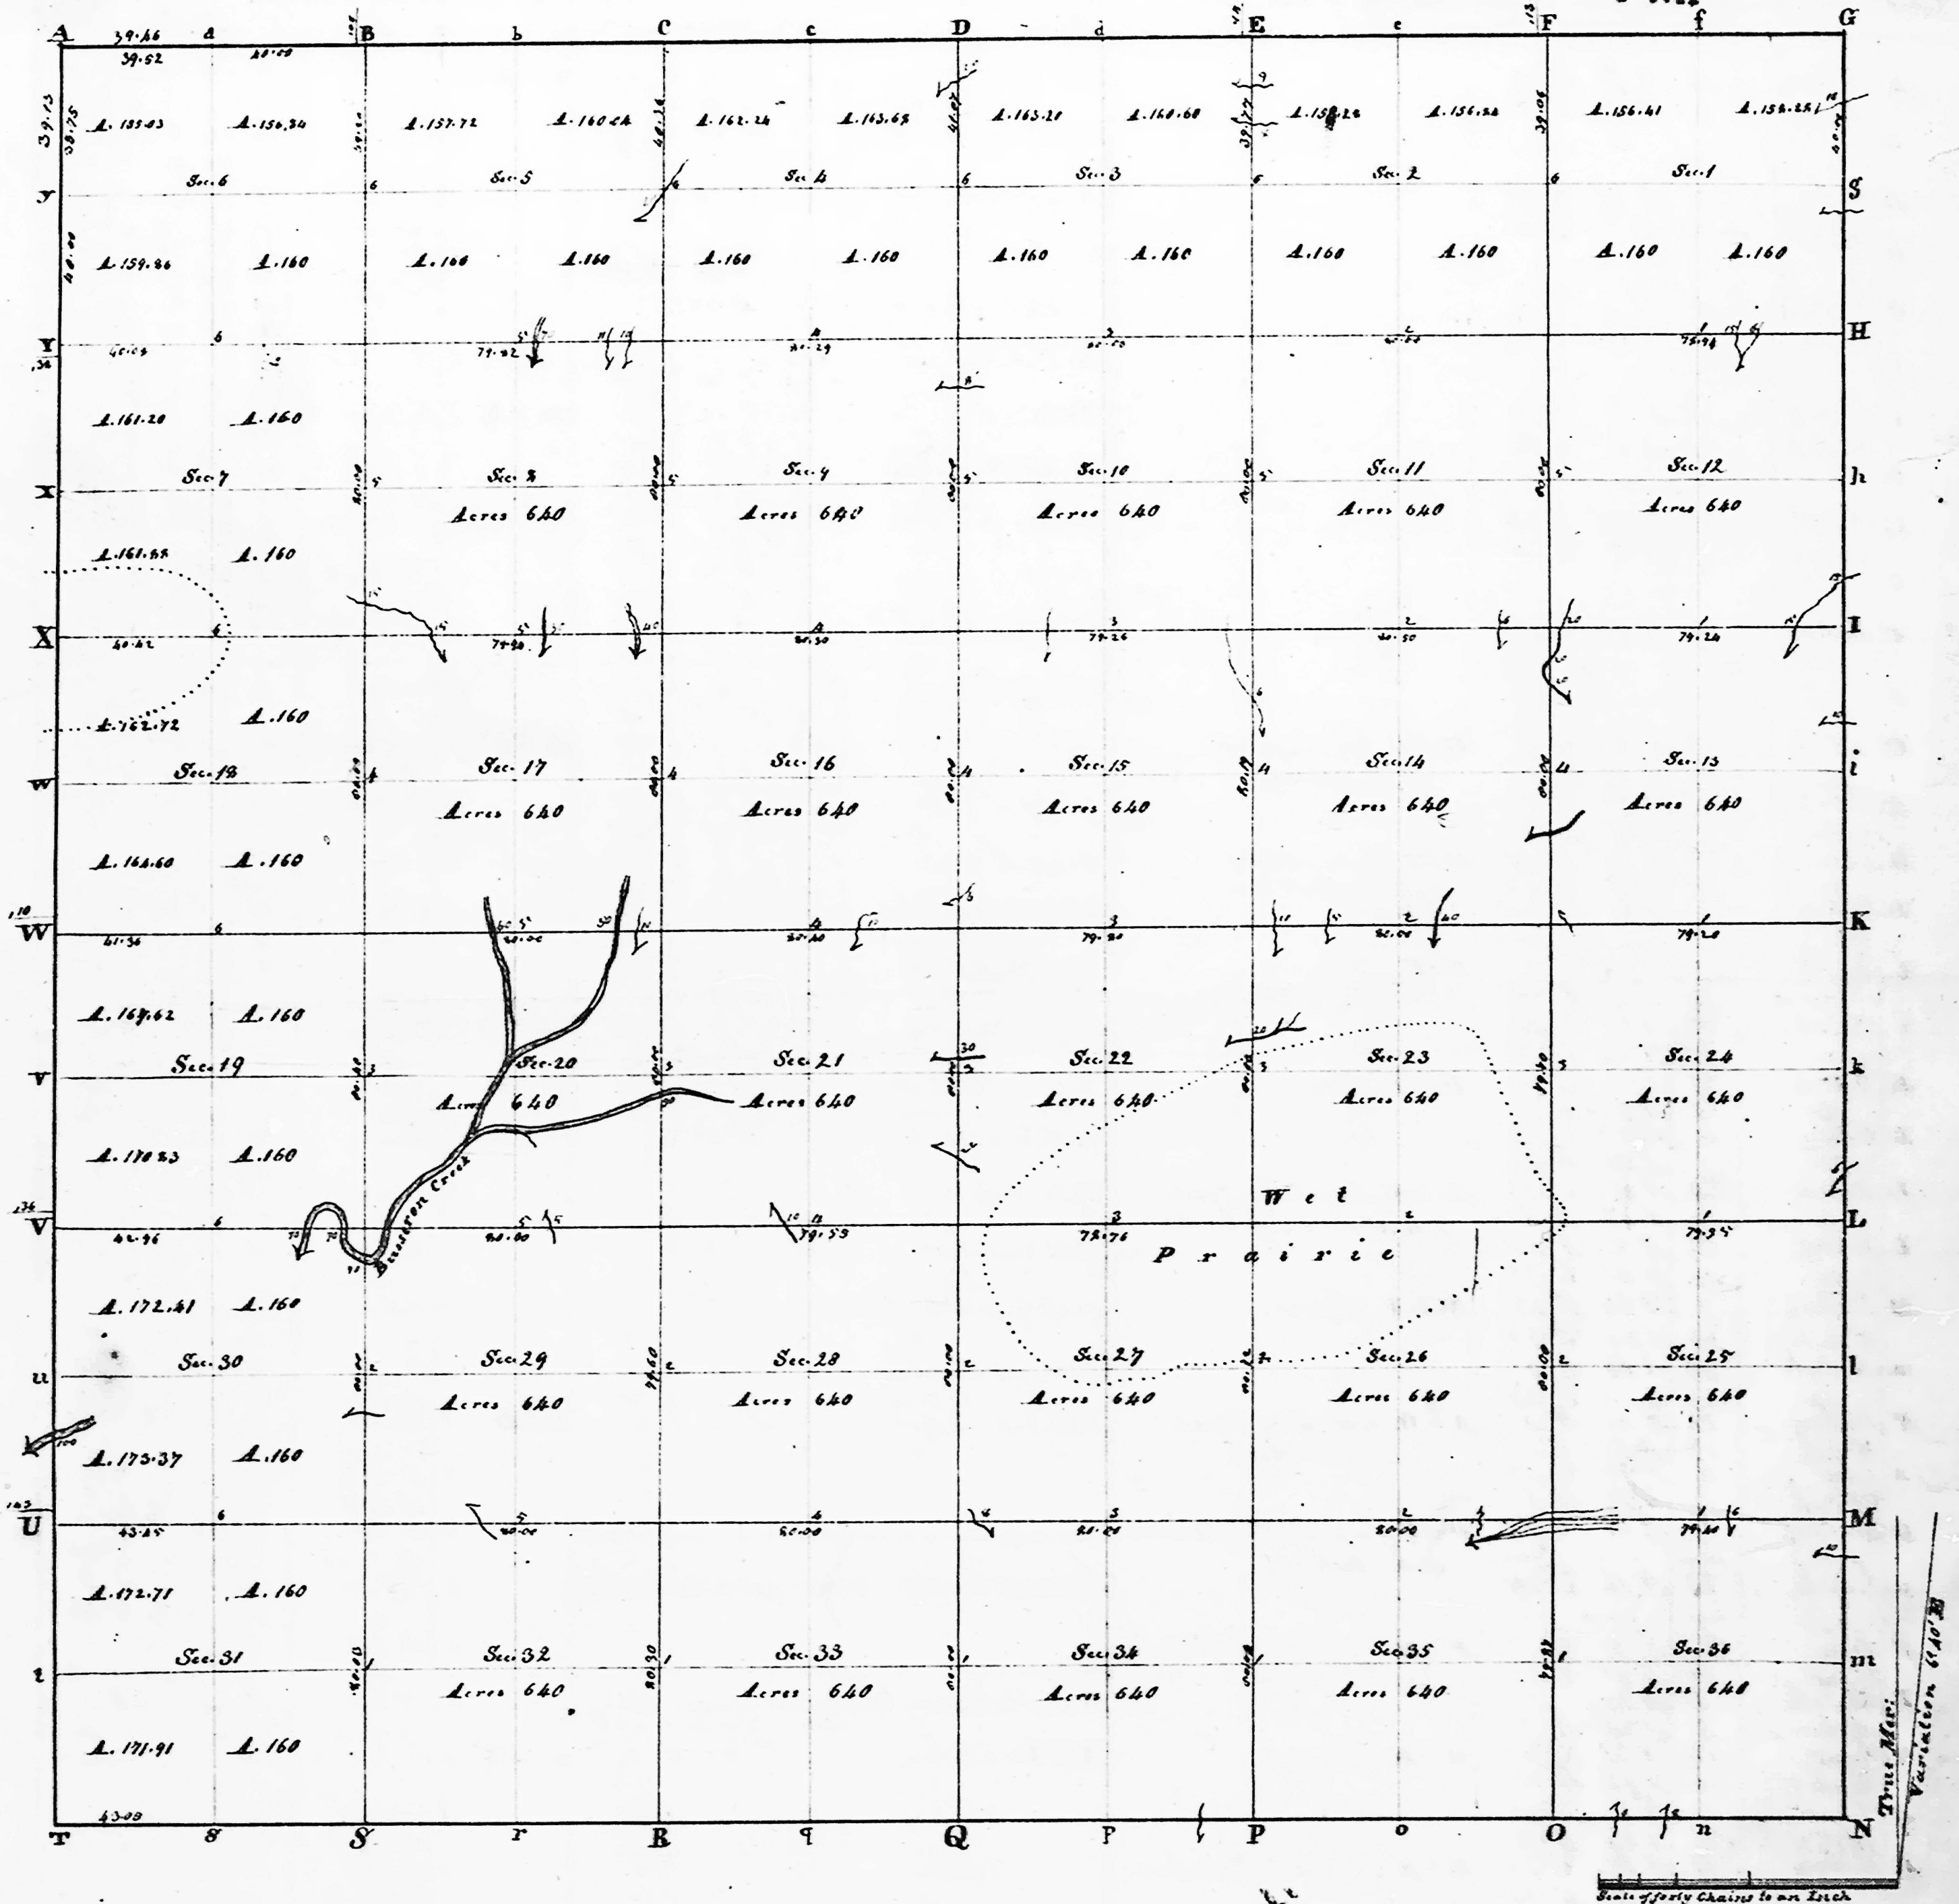

Township N° VIII North, Range N° VIII West of 2nd Meridian. Surveyed by William Harris 1814

IND

Description of the Soil on the interior Sectional lines.

Aug 23 1827
Total 23,018.27

Section	Quality &c.	Section	Quality &c.	Section	Quality &c.
35.36	Land rolling - Oak & Hickory - good farming land	22.23	Another dry & sandy - Oak & Hickory - low wet bottom - good farming land	24.25	Land level - Oak & Hickory - good farming land
25.26	Same	27.28	Barrens middle good for farming	31.32	Same
25.26	Land level - thin timbered	27.28	Land rolling - Oak & Hickory - good farming land	29.30	Same
24.25	Land level - Oak & Hickory - good farming land	22.23	Low wet bottom - good farming land	30.31	East half same - West half low wet bottom
23.24	Land level - West - thin timbered	21.22	Low wet bottom which overflows	26.27	Land rolling - Oak & Hickory - good farming land
13.24	Land level - Oak & Hickory - good for wheat	15.26	Land rolling - Oak & Hickory - sugar - good farming land	26.27	Same
13.24	Land rolling - Oak & Hickory - good for wheat	15.26	Land level - Oak & Hickory - good farming land	24.25	East 50 chains low wet bottom which overflows
11.12	Land level - Oak & Hickory	10.11	Land rolling - Oak & Hickory - good farming land	19.20	Low wet bottom which overflows
12.13	Land rolling - Oak & Hickory - sugar - good farming land	9.10	Land level - Oak & Hickory - sugar	17.28	Same
1.12	Same	5.10	Land rolling - Oak & Hickory - good farming land	18.19	Land rolling - Oak & Hickory - good farming land
1.2	Mostly low wet 3 rd rate - prairie	3.4	Land rolling - Oak & Hickory - good farming land	17.18	Same
24.25	North 1/2 low wet 3 rd rate - prairie - South 1/2 rolling good for wheat	32.33	Same	8.17	Low wet bottom which overflows
24.25	Land rolling - Oak & Hickory - thin timber - good for farming	28.29	Same	7.18	East 1/2 rolling - Oak & Hickory - good for wheat - West 1/2 3 rd rate
24.25	Same	25.26	Same	7.8	Land level - Oak & Hickory - sugar - good farming land
23.24	Low wet prairie	21.22	Land level - Oak & Hickory - low wet bottom which overflows	5.8	Mostly same - East 1/2 low wet bottom
23.24	South half prairie - the North Oak & Hickory lands	16.17	Land level - Oak & Hickory - sugar - good farming land	5.4	Land level - Oak & Hickory - sugar - low wet - good farming land
14.25	Land level - Oak & Hickory - sugar	9.10	Same	5.6	Same
14.15	Land level - Oak & Hickory - good farming land	8.9	Low wet swampy bottom		
11.12	Same				
10.11	Same - good for wheat				
2.11	Rolling - Oak & Hickory - good farming land				
2.3	Same				

69 Township N. 3 North, Range N. 3 West of 2nd Meridian. Interior Section Corners described Interior Quarter Section Corners continued

Posts	Bearing trees	Sections	Courses	Links	Quality of Soil	Sections	Bearing trees	Sections	Courses	Links	Quality of Soil	Sections	Bearing trees	Sections	Courses	Links	Quality of Soil
A	Oak	12	S 57	N 12		25	26	33	36	N. Oak	11	S 57	E 15	11	X	11	Sugar
B	Oak	27	S 63	E 37		23	24	25	26	Hickory	12	S 56	N 119	12	1	11	Oak
C	Oak	30	S 26	N -		13	14	23	24	N. Oak	10	S 32	E 120	10	2	11	Hickory
D	Oak	12	N 17	N 26		11	12	13	14	N. Oak	11	S 72	E 35	11	3	11	Hickory
E	Barberry	14	N 19	E 35		1	2	11	12	Sugar	10	S 73	N 8	10	4	11	Oak
F	Hickory	9	S 5	N 34		2	6	27	33	N. Oak	14	S 55	N 28	14	5	11	Hickory
G	Barberry	12	N 21	E 11		22	23	26	27	N. Oak	12	S 38	E 230	12	6	11	Hickory
H	Walnut	24	S 30	N 27		14	15	22	23	Hickory	9	S 72	N 15	9	7	11	Oak
I	Hickory	11	S 12	E 329		10	11	14	15	Sugar	12	S 7	N 12	12	8	11	Oak
J	Hickory	12	S 49	N 3		2	3	10	11	N. Oak	24	S 48	E 48	24	9	11	Oak
K	Oak	12	S 63	E 60		27	28	33	34	N. Oak	10	S 42	N 27	10	10	11	Hickory
L	Oak	14	S 59	N 30		21	22	27	28	Hickory	12	S 2	N 22	12	11	11	Hickory
M	Oak	16	S 51	E 37		15	16	21	22	N. Oak	14	S 69	N 12	14	12	11	Hickory
N	Hickory	9	S 53	E 41		9	10	13	14	do	8	S 50	E 14	8	13	11	Hickory
O	Hickory	10	S 73	E 10		3	4	9	10	Sugar	14	S 19	N 7	14	14	11	Hickory
P	Oak	5	S 49	N 13		28	29	32	33	Hickory	12	S 30	N 27	12	15	11	Hickory
Q	Oak	2	S 38	N 9		20	21	28	29	N. Oak	15	S 62	E 69	15	16	11	Hickory
R	Hickory	12	S 57	E 31		16	17	20	21	do	14	S 73	N 41	14	17	11	Hickory
S	Hickory	8	- 19	E 96		11	12	17	18	do	30	S 77	E 15	30	18	11	Hickory
T	Oak	9	S 43	E 178		8	9	16	17	Hickory	10	S 36	N 18	10	19	11	Hickory
U	Oak	43	S 72	E 38		4	5	8	9	do	12	S 89	E 12	12	20	11	Hickory
V	Oak	11	S 70	N 40		2	3	8	9	do	12	S 79	N 32	12	21	11	Hickory
W	Hickory	9	S 82	E 25		2	3	8	9	do	12	S 58	E 21	12	22	11	Hickory
X	Oak	15	S 44	N 156		2	3	8	9	Sugar	9	S 11	N 14	9	23	11	Hickory
Y	Oak	8	S 11	N 18		2	3	8	9	do	11	S 55	E 43	11	24	11	Hickory
Z	Oak	6	S 49	E 15		19	20	29	30	do	8	S 50	E 45	8	25	11	Hickory
AA	Oak	9	S 18	N 8		17	18	19	20	do	60	S 65	N 41	60	26	11	Hickory
AB	Hickory	8	S 27	N 5		7	8	17	18	do	10	S 75	E 17	10	27	11	Hickory
AC	Oak	14	S 13	E 9		5	6	7	8	do	10	S 35	N 8	10	28	11	Hickory
AD	Oak	14	S 62	N 16		5	6	7	8	do	14	S 35	E 44	14	29	11	Hickory
AE	Oak	14	S 29	N 30		5	6	7	8	do	18	S 12	E 39	18	30	11	Hickory
AF	Hickory	10	S 88	N 26		5	6	7	8	do	10	S 76	N 9	10	31	11	Hickory
AG	Oak	10	S 55	E 73		5	6	7	8	do	18	S 48	N 45	18	32	11	Hickory
AH	Hickory	9	S 55	N 86		5	6	7	8	do	12	S 48	N 45	12	33	11	Hickory
AI	Oak	30	S 41	E 13		5	6	7	8	do	12	S 48	N 45	12	34	11	Hickory
AJ	Oak	9	S 2	N 29		5	6	7	8	do	12	S 48	N 45	12	35	11	Hickory
AK	Oak	7	S 25	E 16		5	6	7	8	do	12	S 48	N 45	12	36	11	Hickory
AL	Hickory	11	S 70	E 18		5	6	7	8	do	12	S 48	N 45	12	37	11	Hickory
AM	Oak	12	S 2	N 34		5	6	7	8	do	12	S 48	N 45	12	38	11	Hickory
AN	Oak	6	S 34	E 14		5	6	7	8	do	12	S 48	N 45	12	39	11	Hickory
AO	Oak	9	S 65	N 12		5	6	7	8	do	12	S 48	N 45	12	40	11	Hickory
AP	Oak	30	S 85	E 40		5	6	7	8	do	12	S 48	N 45	12	41	11	Hickory
AQ	Hickory	11	S 72	N 70		5	6	7	8	do	12	S 48	N 45	12	42	11	Hickory
AR	Hickory	10	S 33	N 50		5	6	7	8	do	12	S 48	N 45	12	43	11	Hickory
AS	Oak	9	S 46	N 92		5	6	7	8	do	12	S 48	N 45	12	44	11	Hickory
AT	Oak	16	S 10	N 21		5	6	7	8	do	12	S 48	N 45	12	45	11	Hickory
AU	Hickory	8	S 16	N 47		5	6	7	8	do	12	S 48	N 45	12	46	11	Hickory
AV	Oak	18	S 73	E 77		5	6	7	8	do	12	S 48	N 45	12	47	11	Hickory
AW	Oak	20	S 35	N 34		5	6	7	8	do	12	S 48	N 45	12	48	11	Hickory
AX	Hickory	9	S 40	N 100		5	6	7	8	do	12	S 48	N 45	12	49	11	Hickory
AY	Oak	18	S 15	N 130		5	6	7	8	do	12	S 48	N 45	12	50	11	Hickory
AZ	Hickory	11	S 76	E 19		5	6	7	8	do	12	S 48	N 45	12	51	11	Hickory
BA	Oak	16	S 62	N 47		5	6	7	8	do	12	S 48	N 45	12	52	11	Hickory
BB	Oak	13	S 44	N 12		5	6	7	8	do	12	S 48	N 45	12	53	11	Hickory
BC	Hickory	10	S 72	E 51		5	6	7	8	do	12	S 48	N 45	12	54	11	Hickory
BD	Oak	2	S 22	E 12		5	6	7	8	do	12	S 48	N 45	12	55	11	Hickory
BE	Oak	11	S 42	E 9		5	6	7	8	do	12	S 48	N 45	12	56	11	Hickory
BF	Oak	8	S 69	E 15		5	6	7	8	do	12	S 48	N 45	12	57	11	Hickory
BG	Walnut	6	S 71	E 12		5	6	7	8	do	12	S 48	N 45	12	58	11	Hickory
BH	Oak	12	S 55	E 14		5	6	7	8	do	12	S 48	N 45	12	59	11	Hickory
BI	Oak	20	S 66	E 20		5	6	7	8	do	12	S 48	N 45	12	60	11	Hickory
BJ	Oak	13	S 32	N 250		5	6	7	8	do	12	S 48	N 45	12	61	11	Hickory
BK	Oak	18	S 43	N 281		5	6	7	8	do	12	S 48	N 45	12	62	11	Hickory
BL	Oak	12	S 20	E 17		5	6	7	8	do	12	S 48	N 45	12	63	11	Hickory
BM	Oak	17	S 45	E 5		5	6	7	8	do	12	S 48	N 45	12	64	11	Hickory


HA

S N SW

IND

INDIANA
N & W 2 P. M.

Paul J. H. H. H.

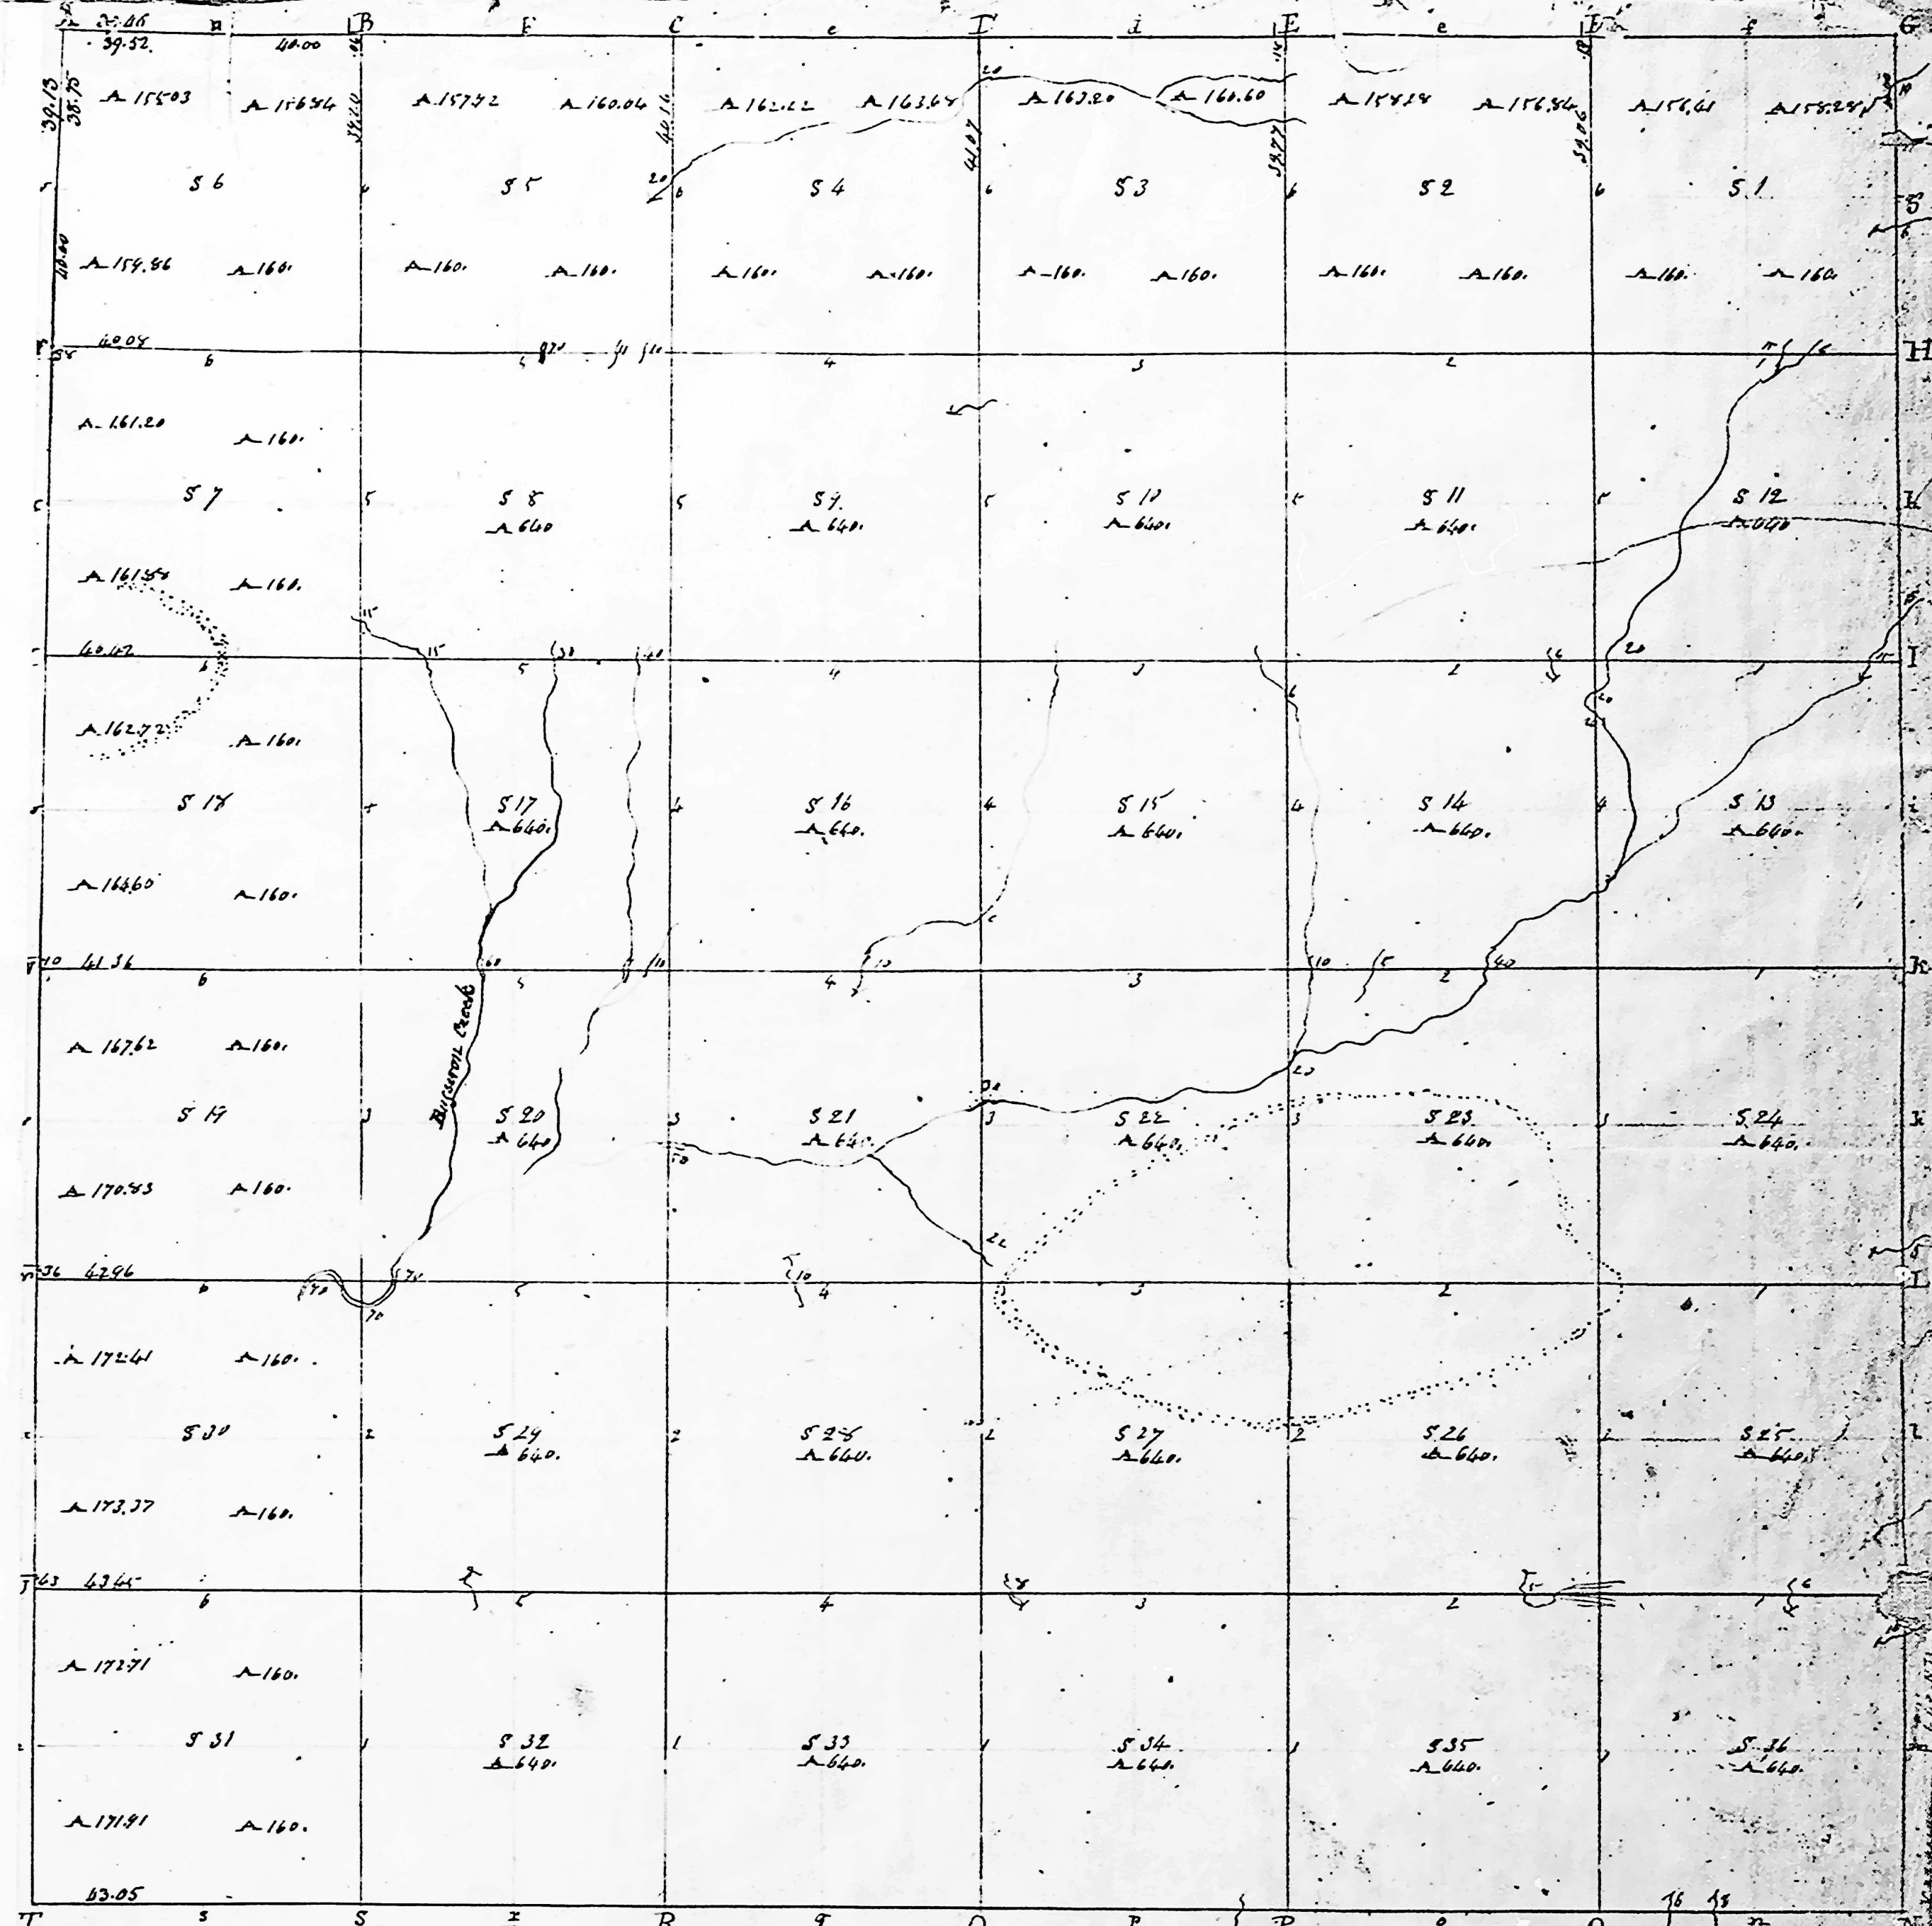

Township 4 North Range 8 West

Pursuant to a Contract with and Instructions from James H. Mansfield Esq. Surveyor General of the United States bearing date the 1st day of March 1814 I have admeasured laid out and surveyed the above described Township and do certify that it had such marks and bounds both natural and artificial as are represented on said plat and described in the field notes made thereof and returned with this plat into the Surveyor General's Office.


Certified this 4th day of April 1814

William Harris S. I.

Out on the Map
P. R. H. H.

77
97

"Sale Oct 28th 1850"

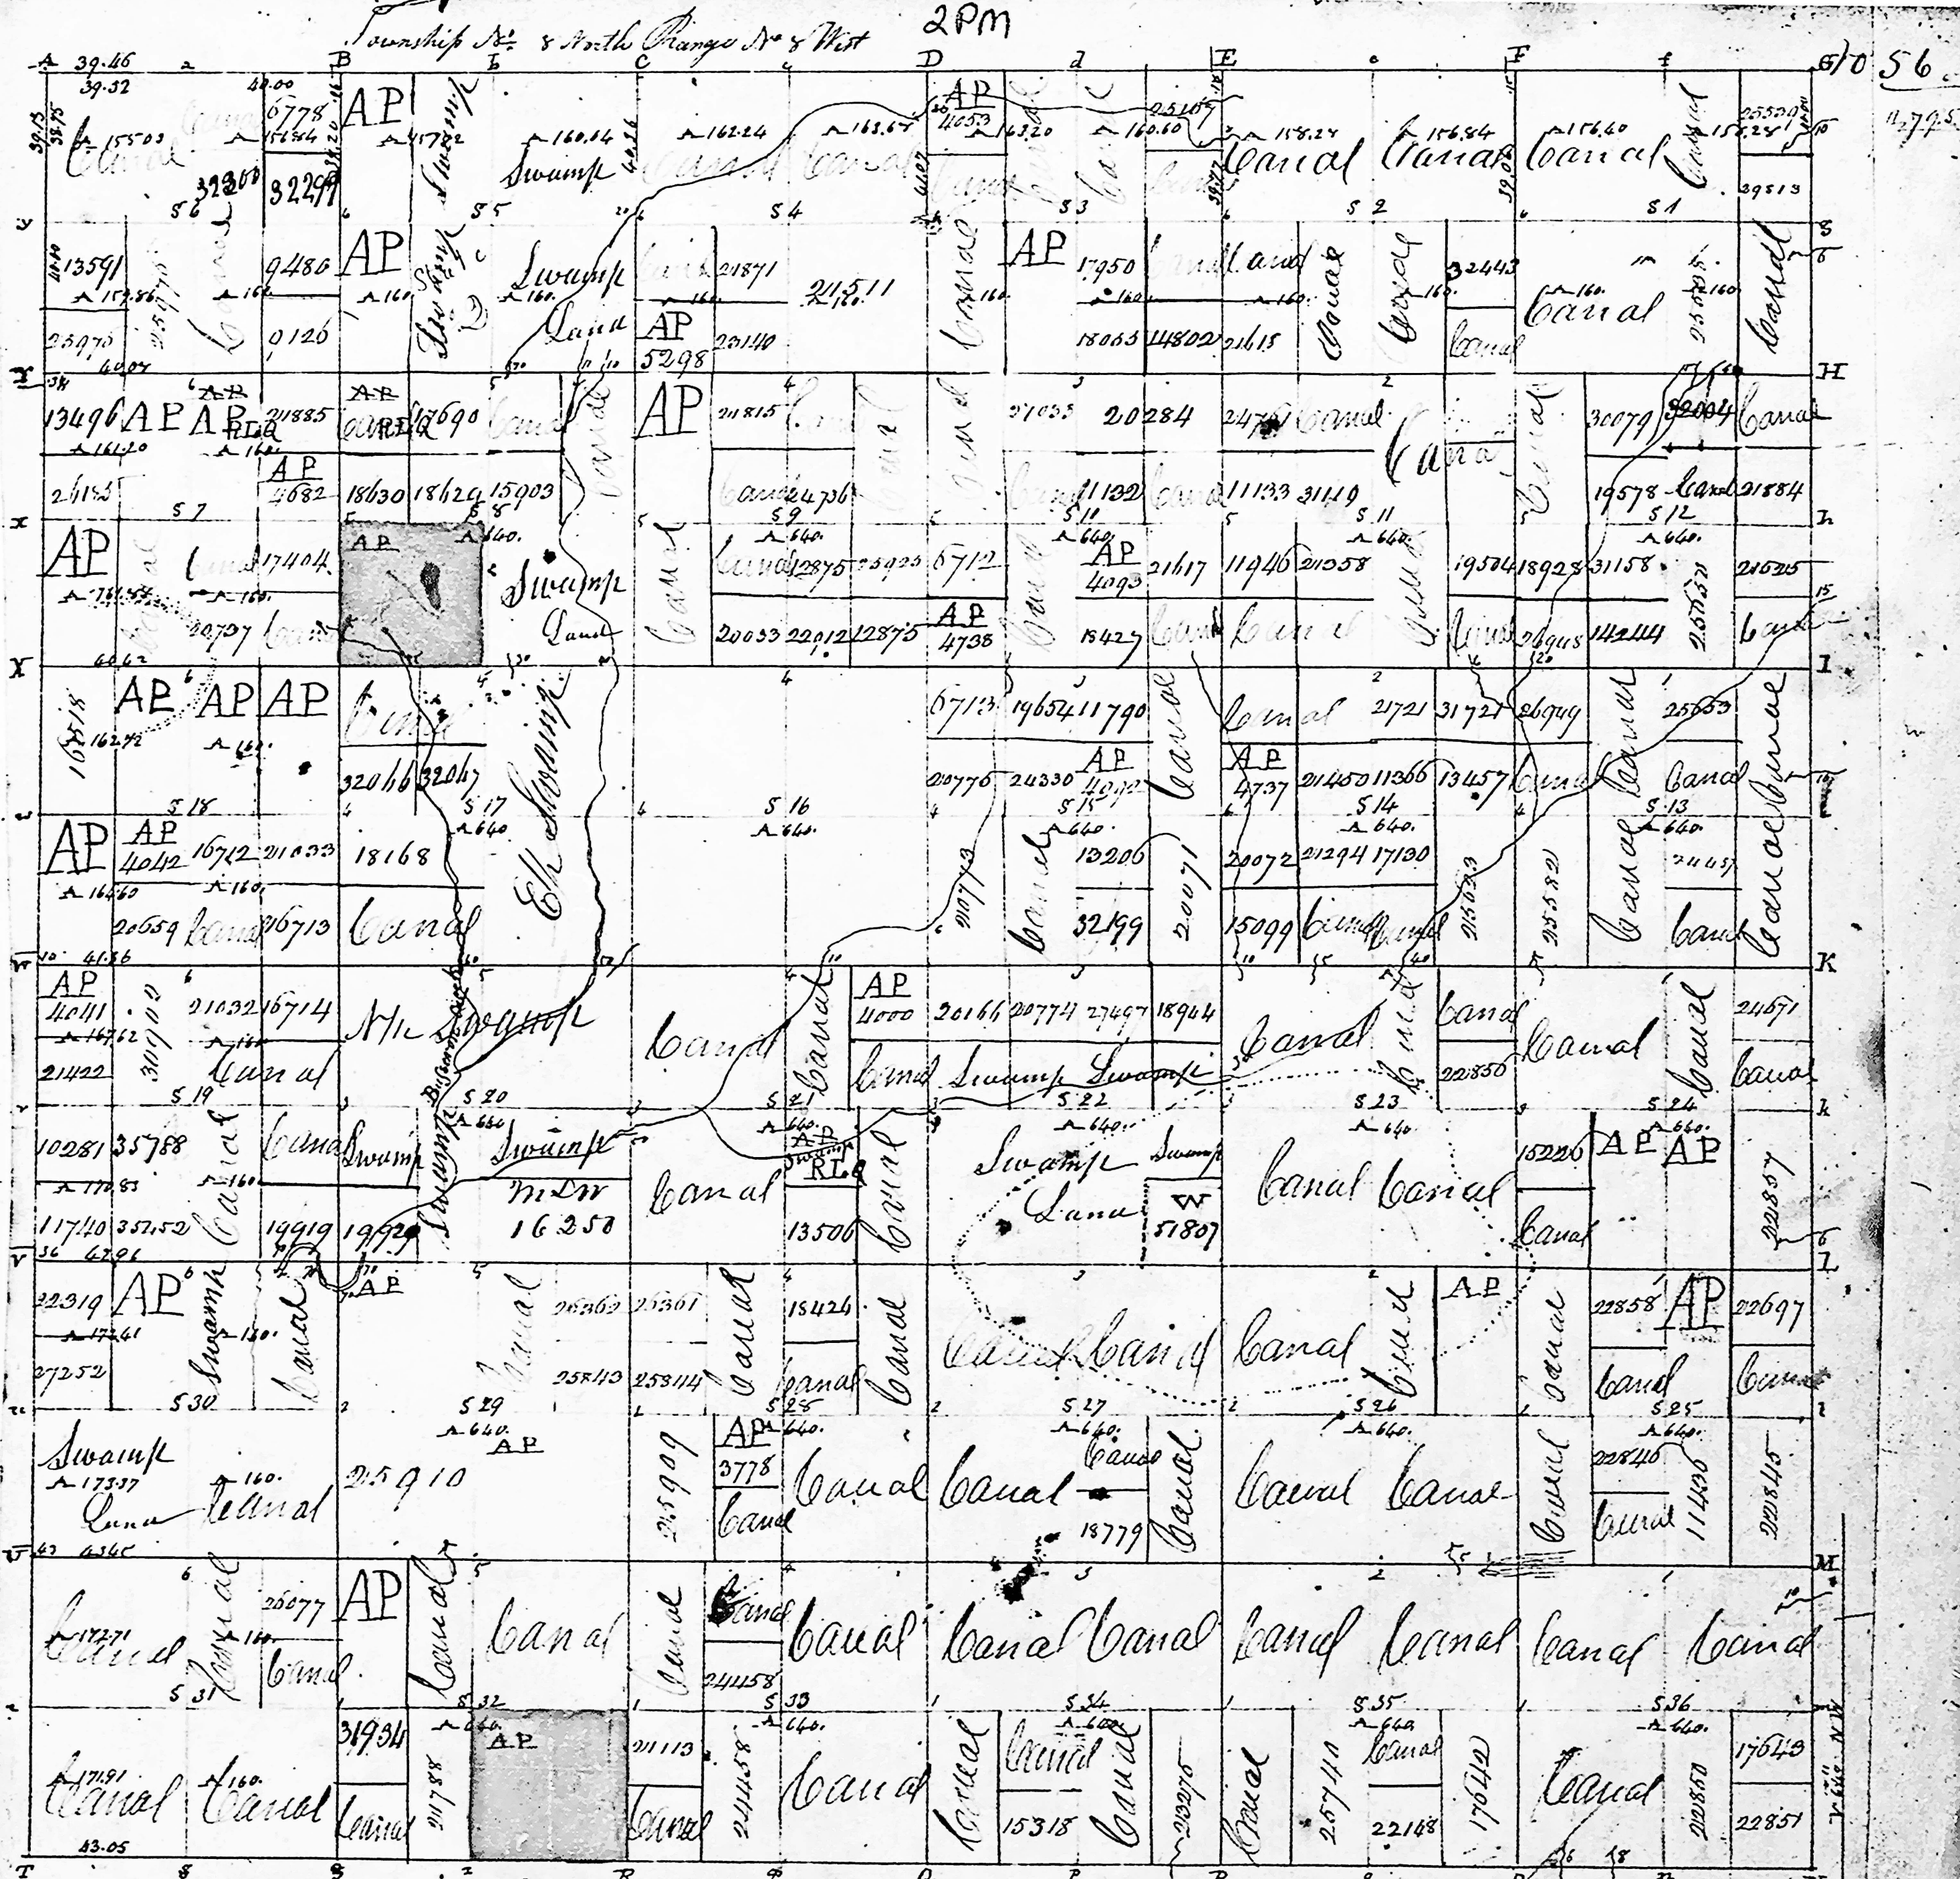

Pursuant to a contract with and instructions from Jacob Mansfield Esq Surveyor General of the United States bearing date the day of I have examined laid out and surveyed the above described Township and do certify that it had such marks and bounds both natural and artificial as are represented on said plat and described in the field notes made thereby and returned with this plat into the Surveyor General's office

Certified this 4th day of April 1854
William Harris D.S.